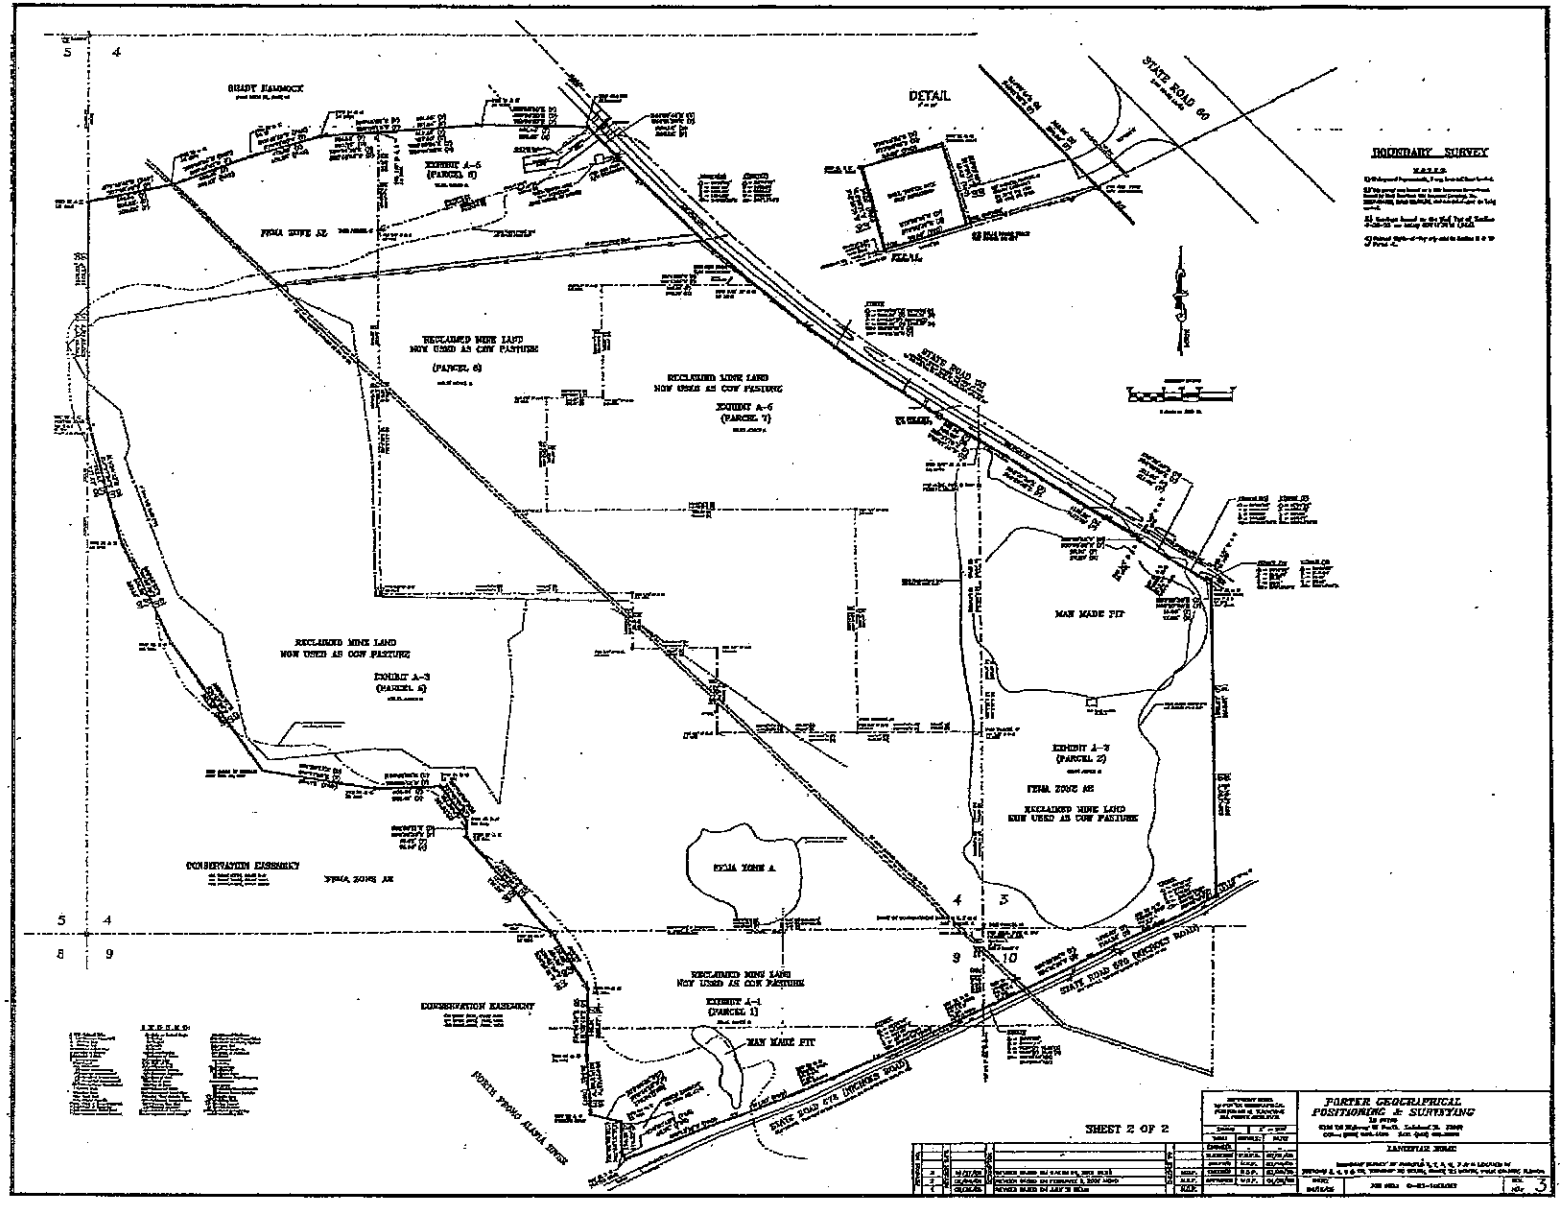

DETAIL
STATE ROAD 60
BOUNDARY SURVEY
SHADY HAMMOCK
EXHIBIT A-5
(PARCEL 8)
FEMA ZONE AE
RECLAIMED MINE LAND
NOW USED AS COW PASTURE
(PARCEL 6)
RECLAIMED MINE LAND
NOW USED AS COW PASTURE
EXHIBIT A-6
(PARCEL 7)
STATE ROAD 60
MAN MADE PIT
RECLAIMED MINE LAND
NOW USED AS COW PASTURE
EXHIBIT A-3
(PARCEL 5)
EXHIBIT A-2
(PARCEL 2)
FEMA ZONE AE
RECLAIMED MINE LAND
NOW USED AS COW PASTURE
CONSERVATION EASEMENT
FEMA ZONE AE
FEMA ZONE A
RECLAIMED MINE LAND
NOW USED AS COW PASTURE
EXHIBIT A-1
(PARCEL 1)
MAN MADE PIT
CONSERVATION EASEMENT
NORTH FRONO ALAMA DRIVE
STATE ROAD 575 (HIGHWAY ROAD)
STATE ROAD 575 (HIGHWAY ROAD)
SHEET 2 OF 2
PORTER GEOGRAPHICAL
POSITIONING & SURVEYING
LANDSTAR ZONE